Date : 2/8/2010

Sewer Asset Plot

10 ALBERT COURT BURNSIDE 3023

City West Water LIMITED

Sewer Details

Pipe Offset from : **Rear** Boundary : **1.31** m Approx.

Depth to Pipe Invert : **1.69** Pipe Size : **150** mm

N

Scale: 1:500

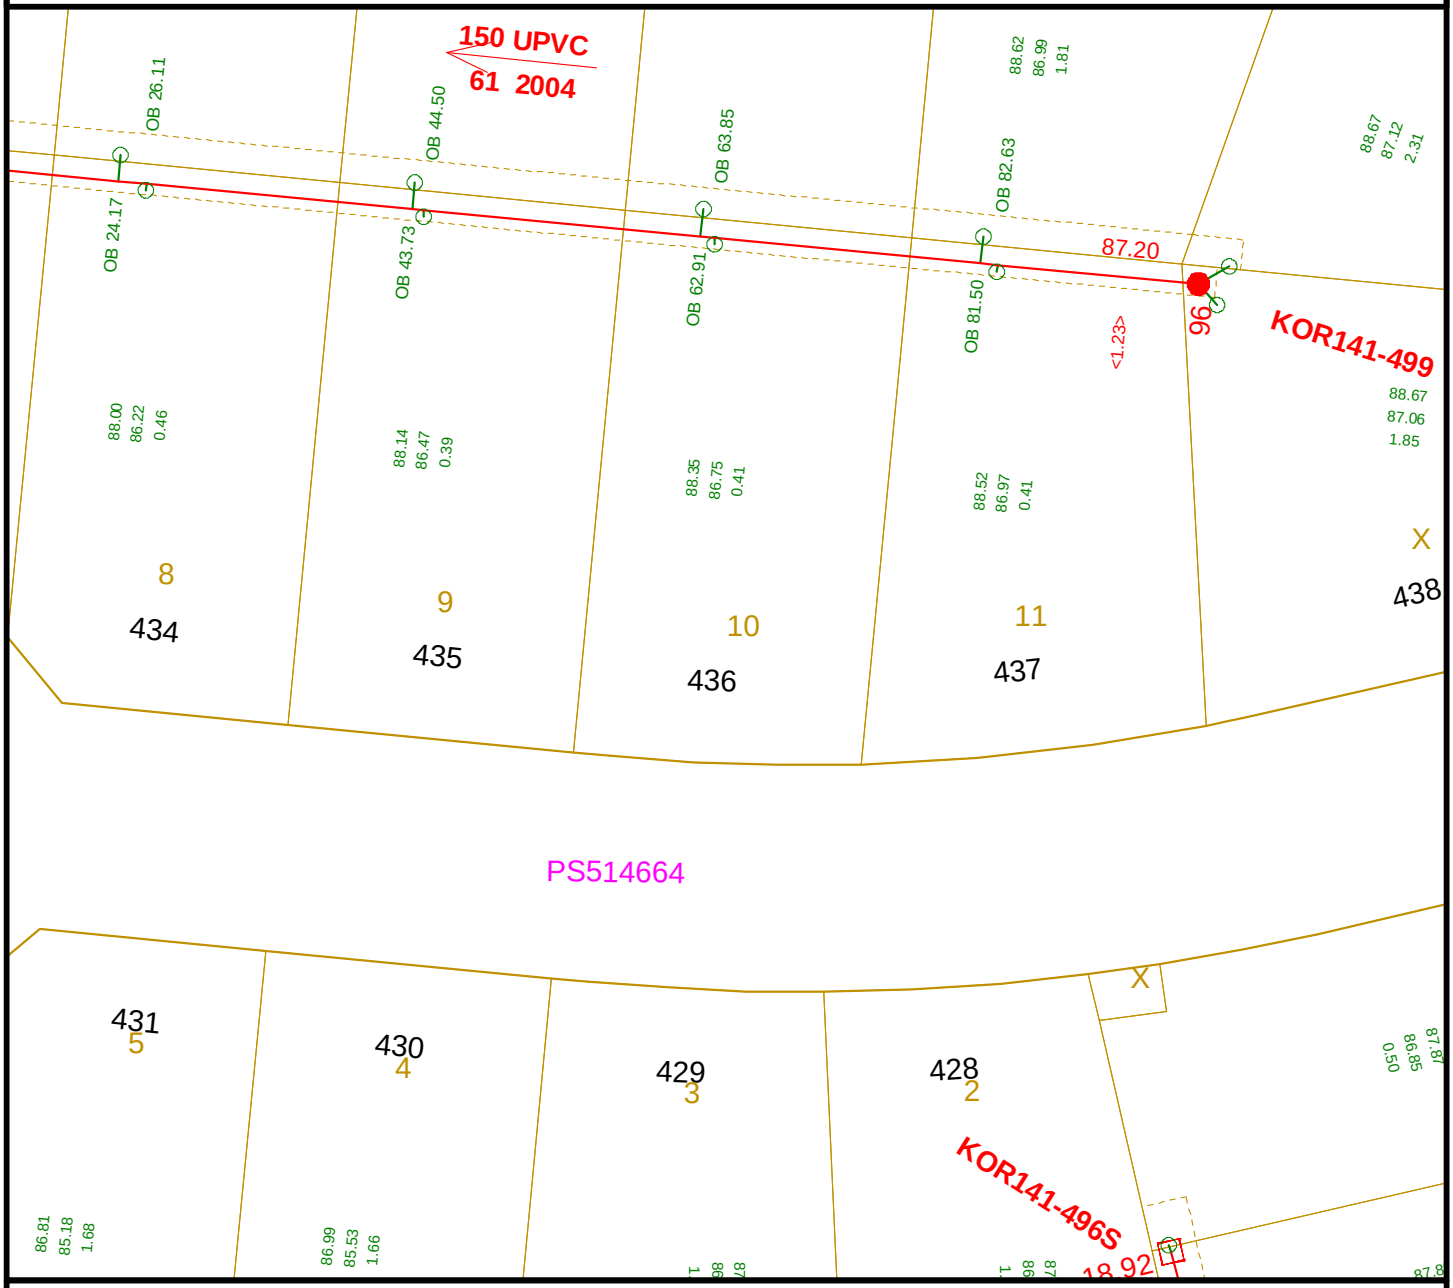

LEGEND

Access Shaft		Inspection Shaft		Sewer Main	
Circular Manhole		End of Pipe		Abandoned Sewer Main	
Gas Check Manhole		Long Branch Reducer		Direction of Flow	
Square Manhole		Circular Pump Well		Change of Grade	
Rectangular Manhole		Pipe Junction			
Chambered Manhole		Ventilation Structure			

Assets labelled AC may contain asbestos material and therefore works on these assets must be undertaken in accordance with OHS (Asbestos) Regulations 2003.

Warning : City West Water Limited does not guarantee and makes no representation or warranty as to the accuracy or scale of this plan. This company accepts no liability for any loss, damage or injury by any person as a result of any inaccuracy in this plan.